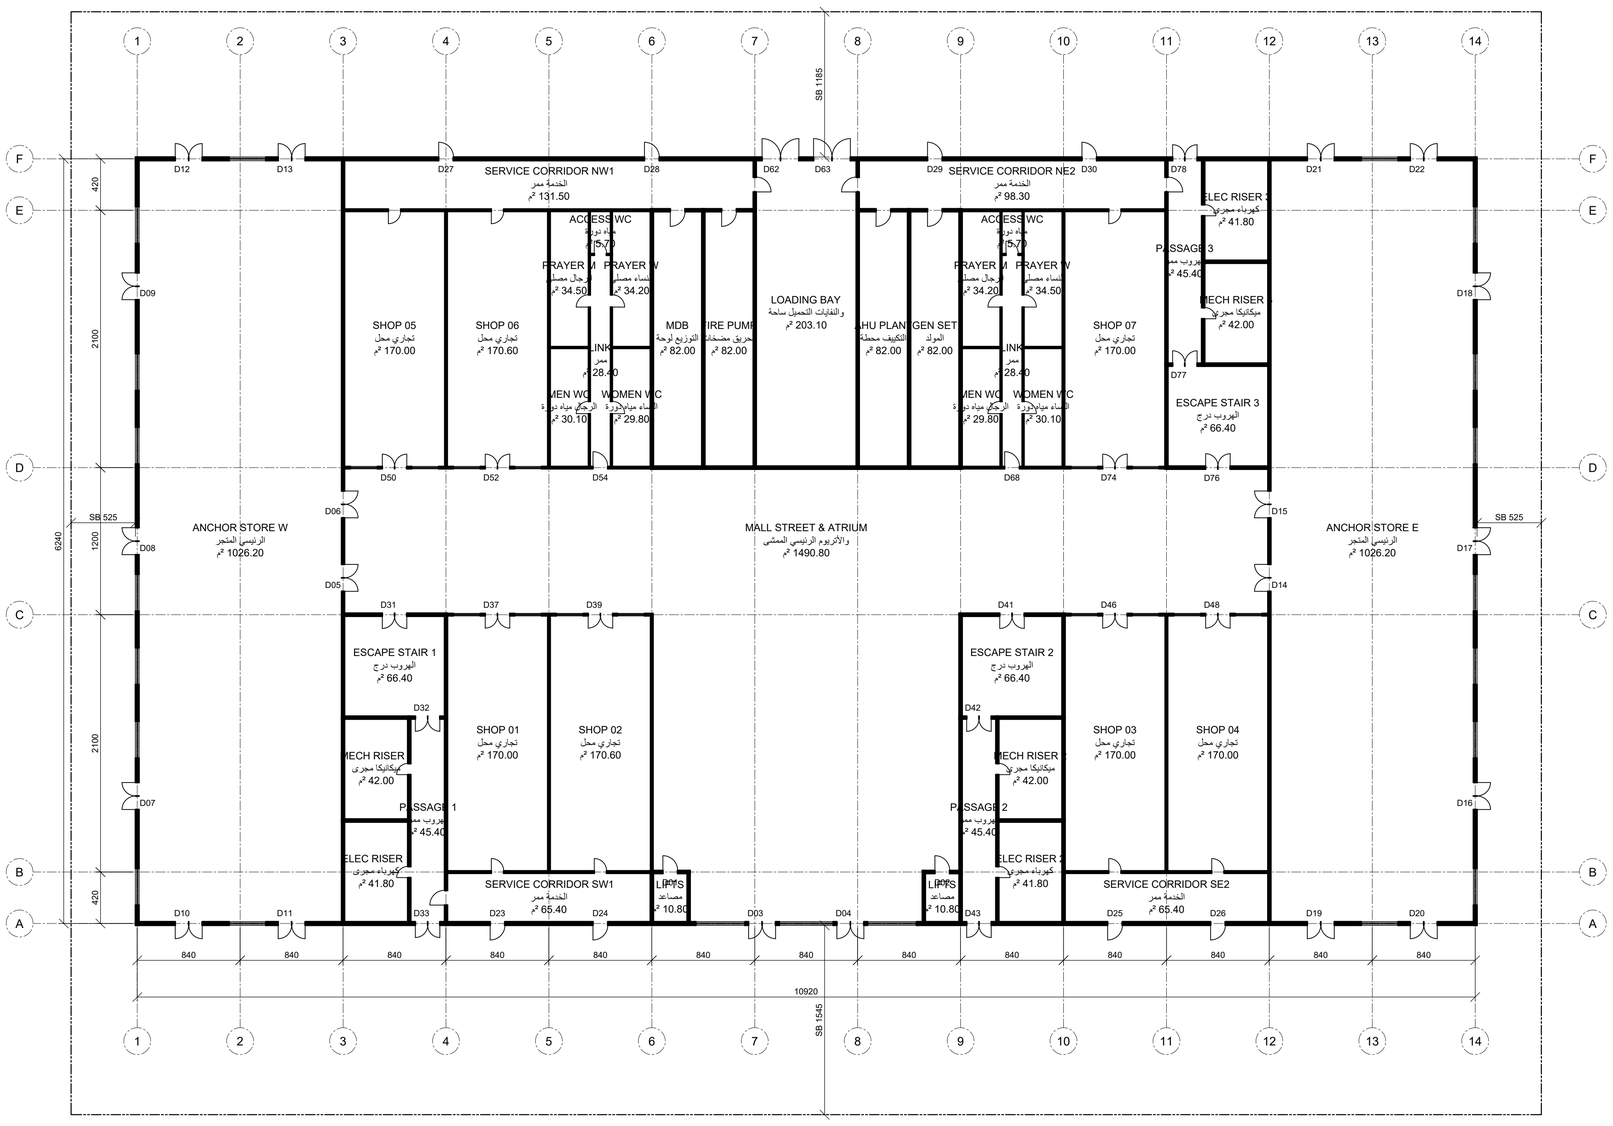


AREA SCHEDULE
PLOT AREA: 10800.00 م²
GROUND FLOOR FOOTPRINT: 6865.65 م²
GROUND COVERAGE: 63.6 %

CODE CHECK (ASSUMED 5/3/3 m - no commercial-zone setbacks in country file [verify])
SOUTH front setback 15450 >= 5000: PASS
NORTH rear setback 11850 >= 3000: PASS
WEST side setback 5250 >= 3000: PASS
EAST side setback 5250 >= 3000: PASS

SAMPLE PROJECT generated by ArchMind gen_mall.py - not for submission.
GRID 8.4 m [RoT retail 7.5-9 m]; street 12 m, shops 8.4 x 21 m, service corridor 4.2 m [RoT].
TRAVEL LIMIT 45 m: default 45 m sprinklered - number not in country file (verify with authority) (verify).
Computed max this level 42.1 m.
Exit = final exit door or protected-stair door; path around atrium void; open-plan rooms; sprinklered building (assumed).
SETBACKS F/S/R 5/3/3 m: ASSUMED 5/3/3 m - no commercial-zone setbacks in country file (verify)
ASSUMPTIONS: plot 120 x 90 m, frontage south, loading yard north; service corridors fire-rated, 2+ exits each.
WC + prayer rooms separated men/women (design-concepts.md 6.6 RoT).
Stairs, escalators, atrium void: see MEP/ARCH overlay.

N

PROJECT / المشروع اسم	Sample Shopping Mall / نموذجي تسوق مركز
OWNER / المالك	Showcase
PLOT / DISTRICT / القطعة رقم/الحي	PIN 00000000 (sample)
DRAWING / اللوحة اسم	Ground Floor Plan / الأرضي الدور مسقط
DRAWING No. / اللوحة رقم	A-101
SCALE / الرسم مقياس	1:250
DATE / التاريخ	2026-10-29
ENGINEER / SYNDICATE No. / المهندس/النقابة القيد رقم	ArchMind gen_mall
REV / التعديل	0