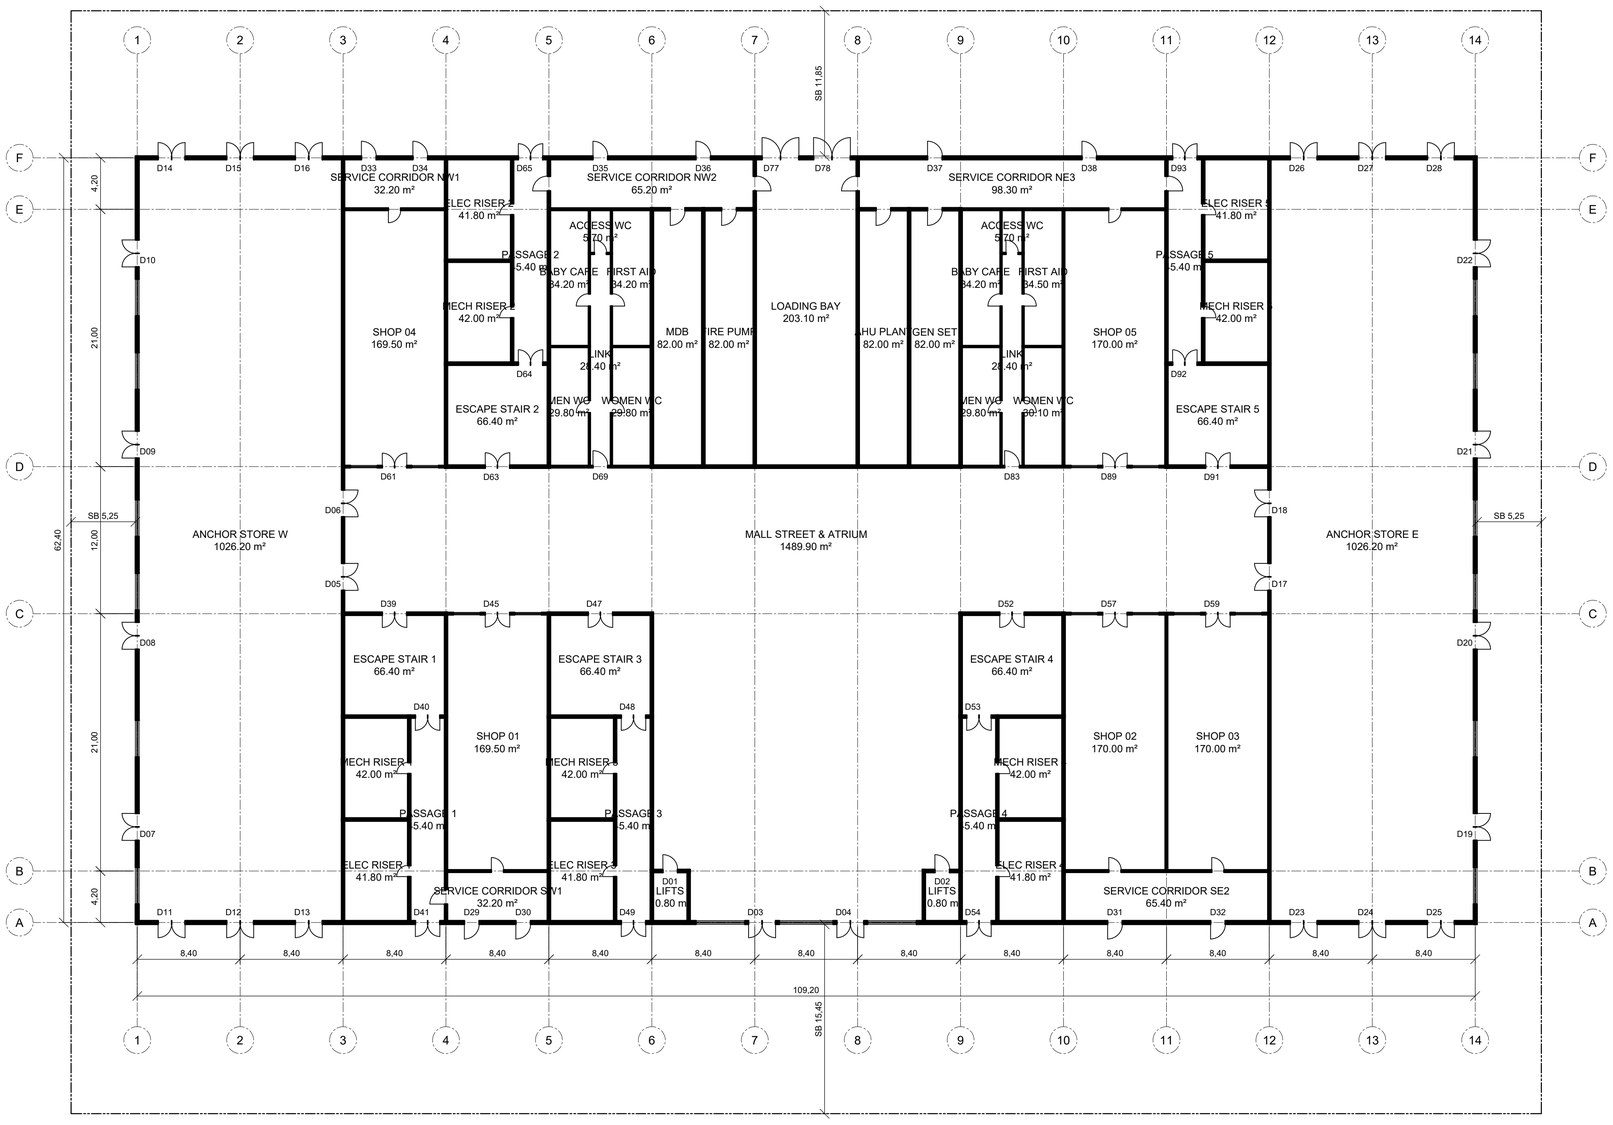


AREA SCHEDULE
PLOT AREA: 10800.00 m²
GROUND FLOOR FOOTPRINT: 6865.65 m²
GROUND COVERAGE: 63.6 %

CODE CHECK (ASSUMED 5/3/3 m - no commercial-zone setbacks in country file [verify])
SOUTH front setback 15450 >= 5000: PASS
NORTH rear setback 11850 >= 3000: PASS
WEST side setback 5250 >= 3000: PASS
EAST side setback 5250 >= 3000: PASS

SAMPLE PROJECT generated by ArchMind gen_mall.py - not for submission.
GRID 8.4 m [RoT retail 7.5-9 m]; street 12 m, shops 8.4 x 21 m, service corridor 4.2 m [RoT].
TRAVEL LIMIT 35 m: de.md 5 MBO 35(2): any point of a room to stair/outside <= 35 m. Computed max this level 33.5 m.
Exit = final exit door or protected-stair door; path around atrium void; open-plan rooms; sprinklered building (assumed).
SETBACKS F/S/R 5/3/3 m: ASSUMED 5/3/3 m - no commercial-zone setbacks in country file (verify)
ASSUMPTIONS: plot 120 x 90 m, frontage south, loading yard north; service corridors fire-rated, 2+ exits each.
WC separated men/women, accessible WC every level (RoT).
Stairs, escalators, atrium void: see MEP/ARCH overlay.

BAUVORHABEN	Sample Shopping Mall
BAUHERR	Showcase
FLURSTÜCK / GEMARKUNG	PIN 00000000 (sample)
PLANINHALT	Ground Floor Plan
PLAN-NR.	A-101
MAßSTAB	M 1:250
DATUM	2026-10-29
ENTWURFSVERFASSER	ArchMind gen_mall
INDEX	0